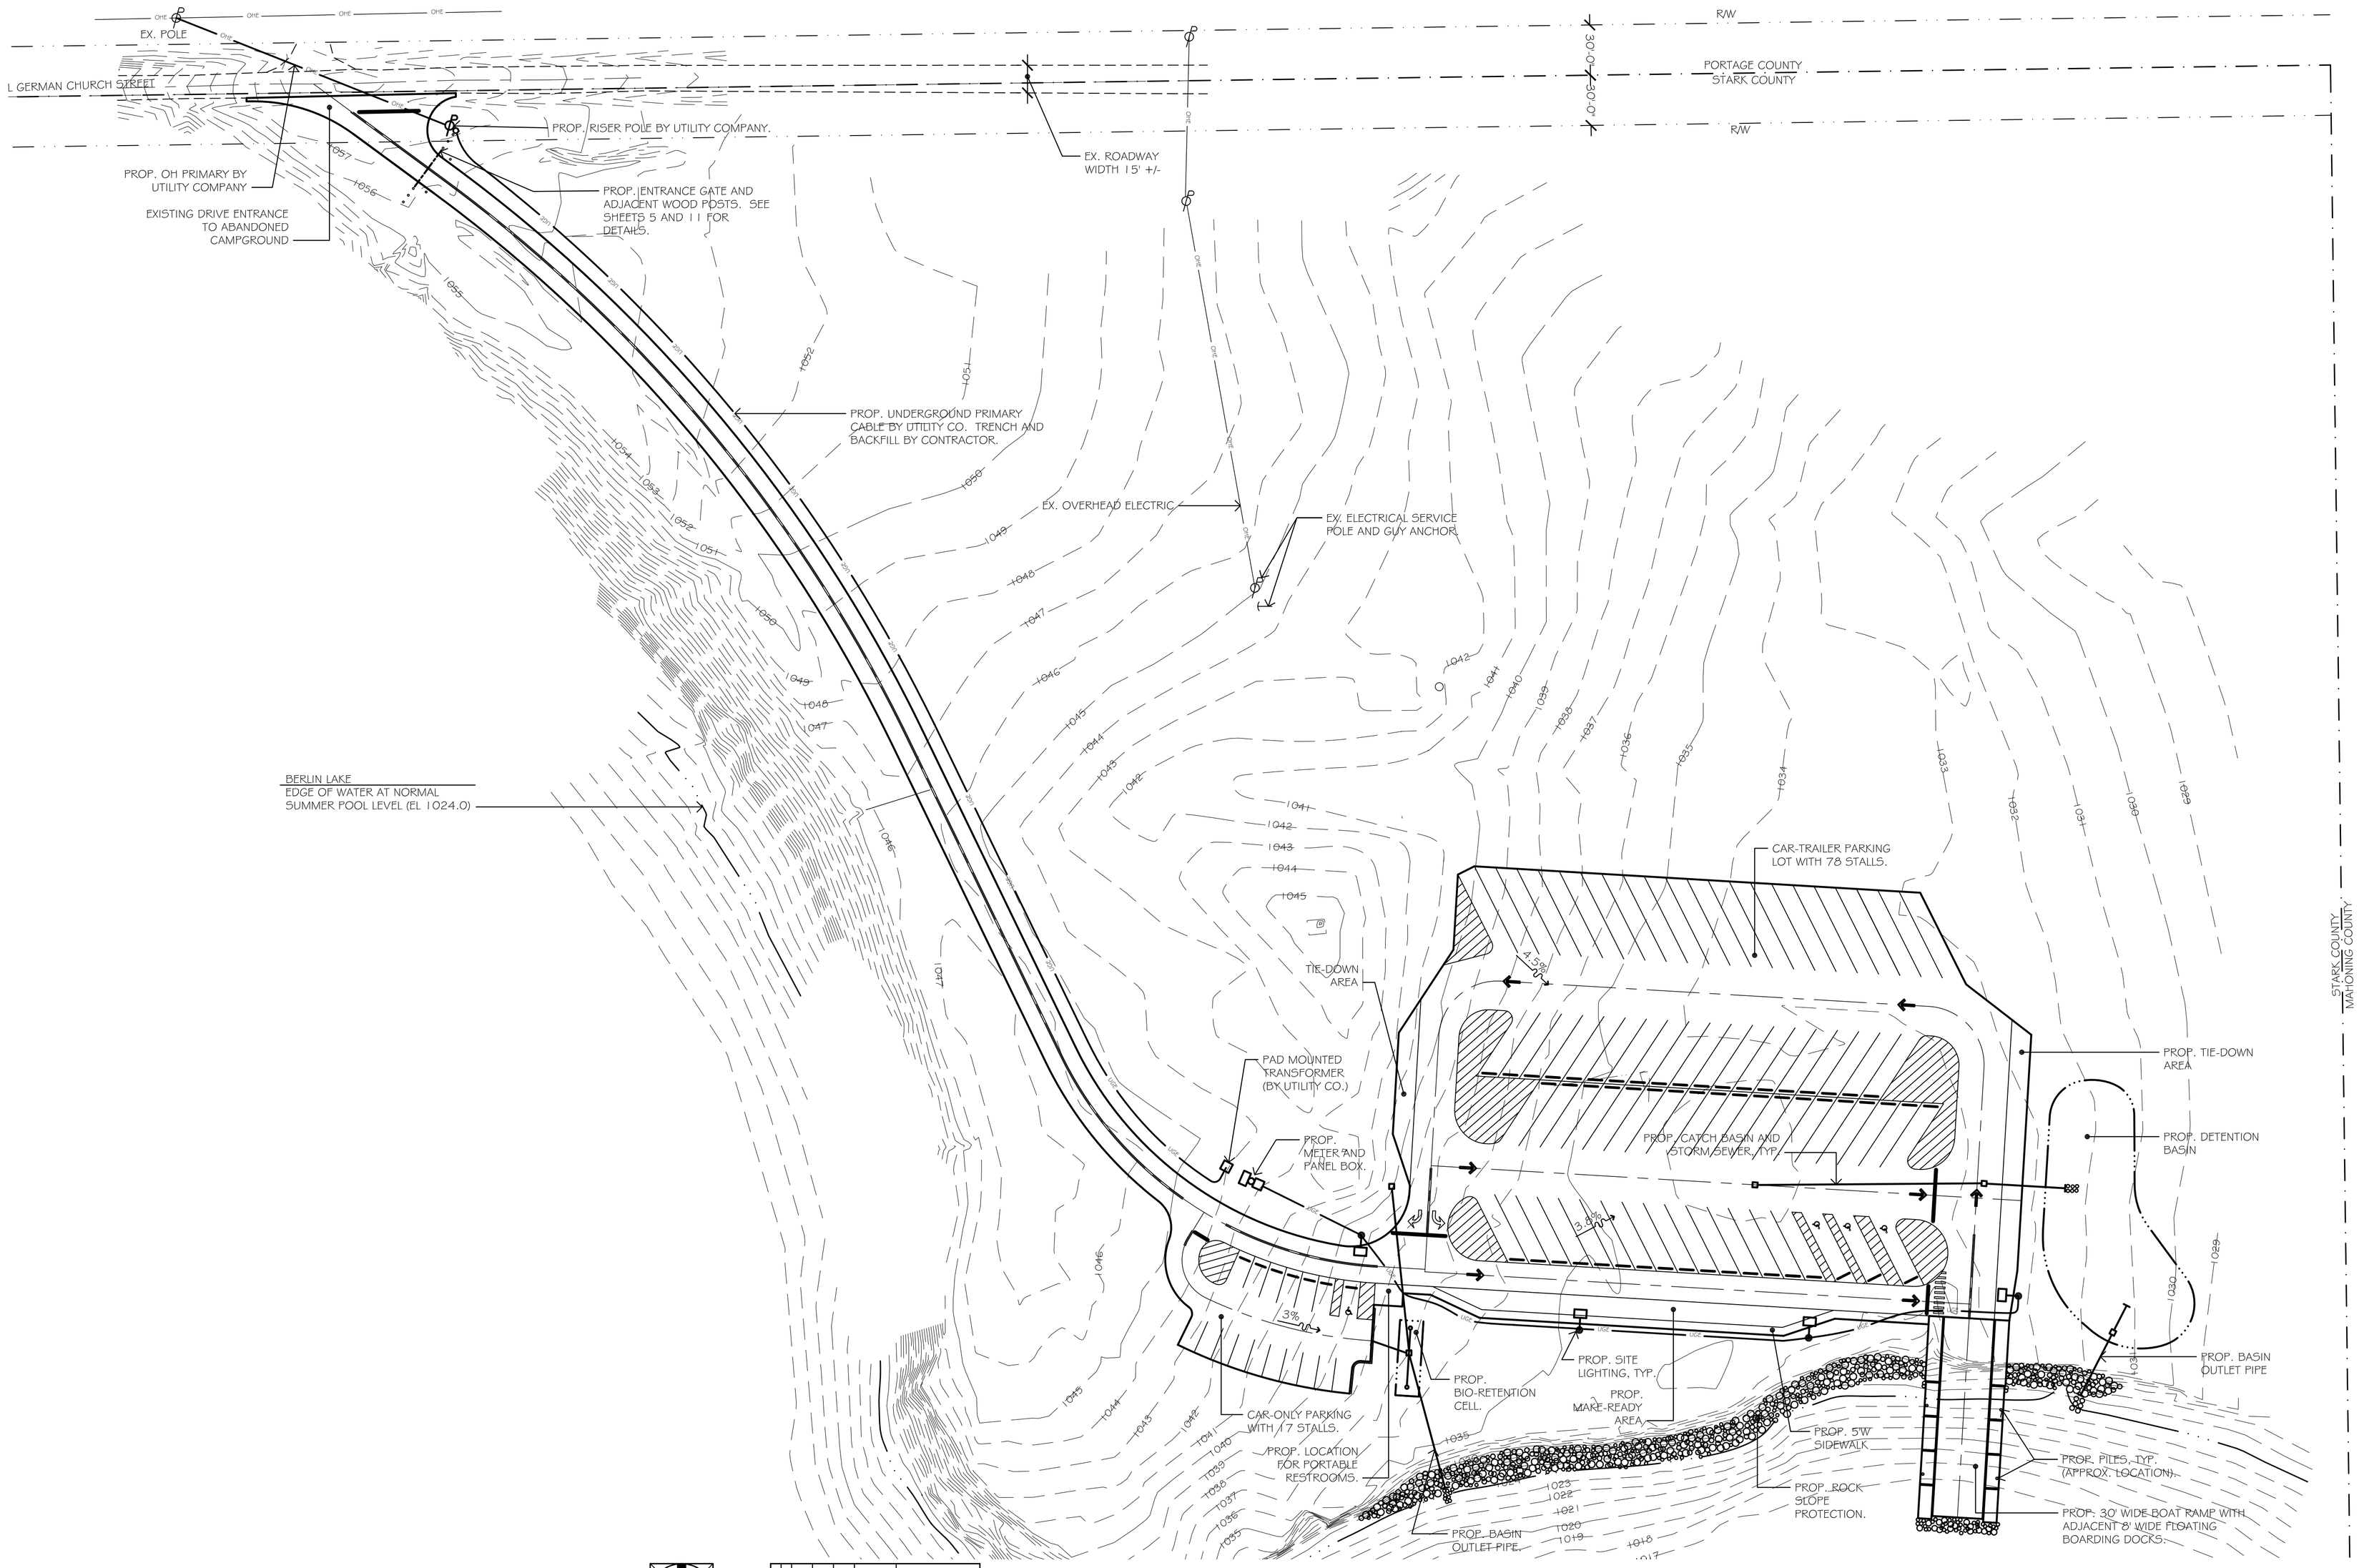

A SITE PLAN

SCALE: 1" = 50'

HARTMAN ENGINEERING
150 SOUTH PARKWAY DRIVE
DELAWARE, OH 43015
PH: (740) 548-4702

ENGINEERING
Ohio Department of Natural Resources

BERLIN WILDLIFE AREA
GERMAN CHURCH STREET BOAT RAMP
STARK COUNTY, OHIO

DESIGNED BY:	D. STOWERS/D. HARTMAN	JOB NUMBER:	DNR-140009
DRAWN BY:	P. HECHLER	SCALE:	SEE PLANS
CHECKED BY:	D. HARTMAN	DATE:	MARCH 1, 2016
APPROVED BY:	--	REVISED:	--

SITE PLAN